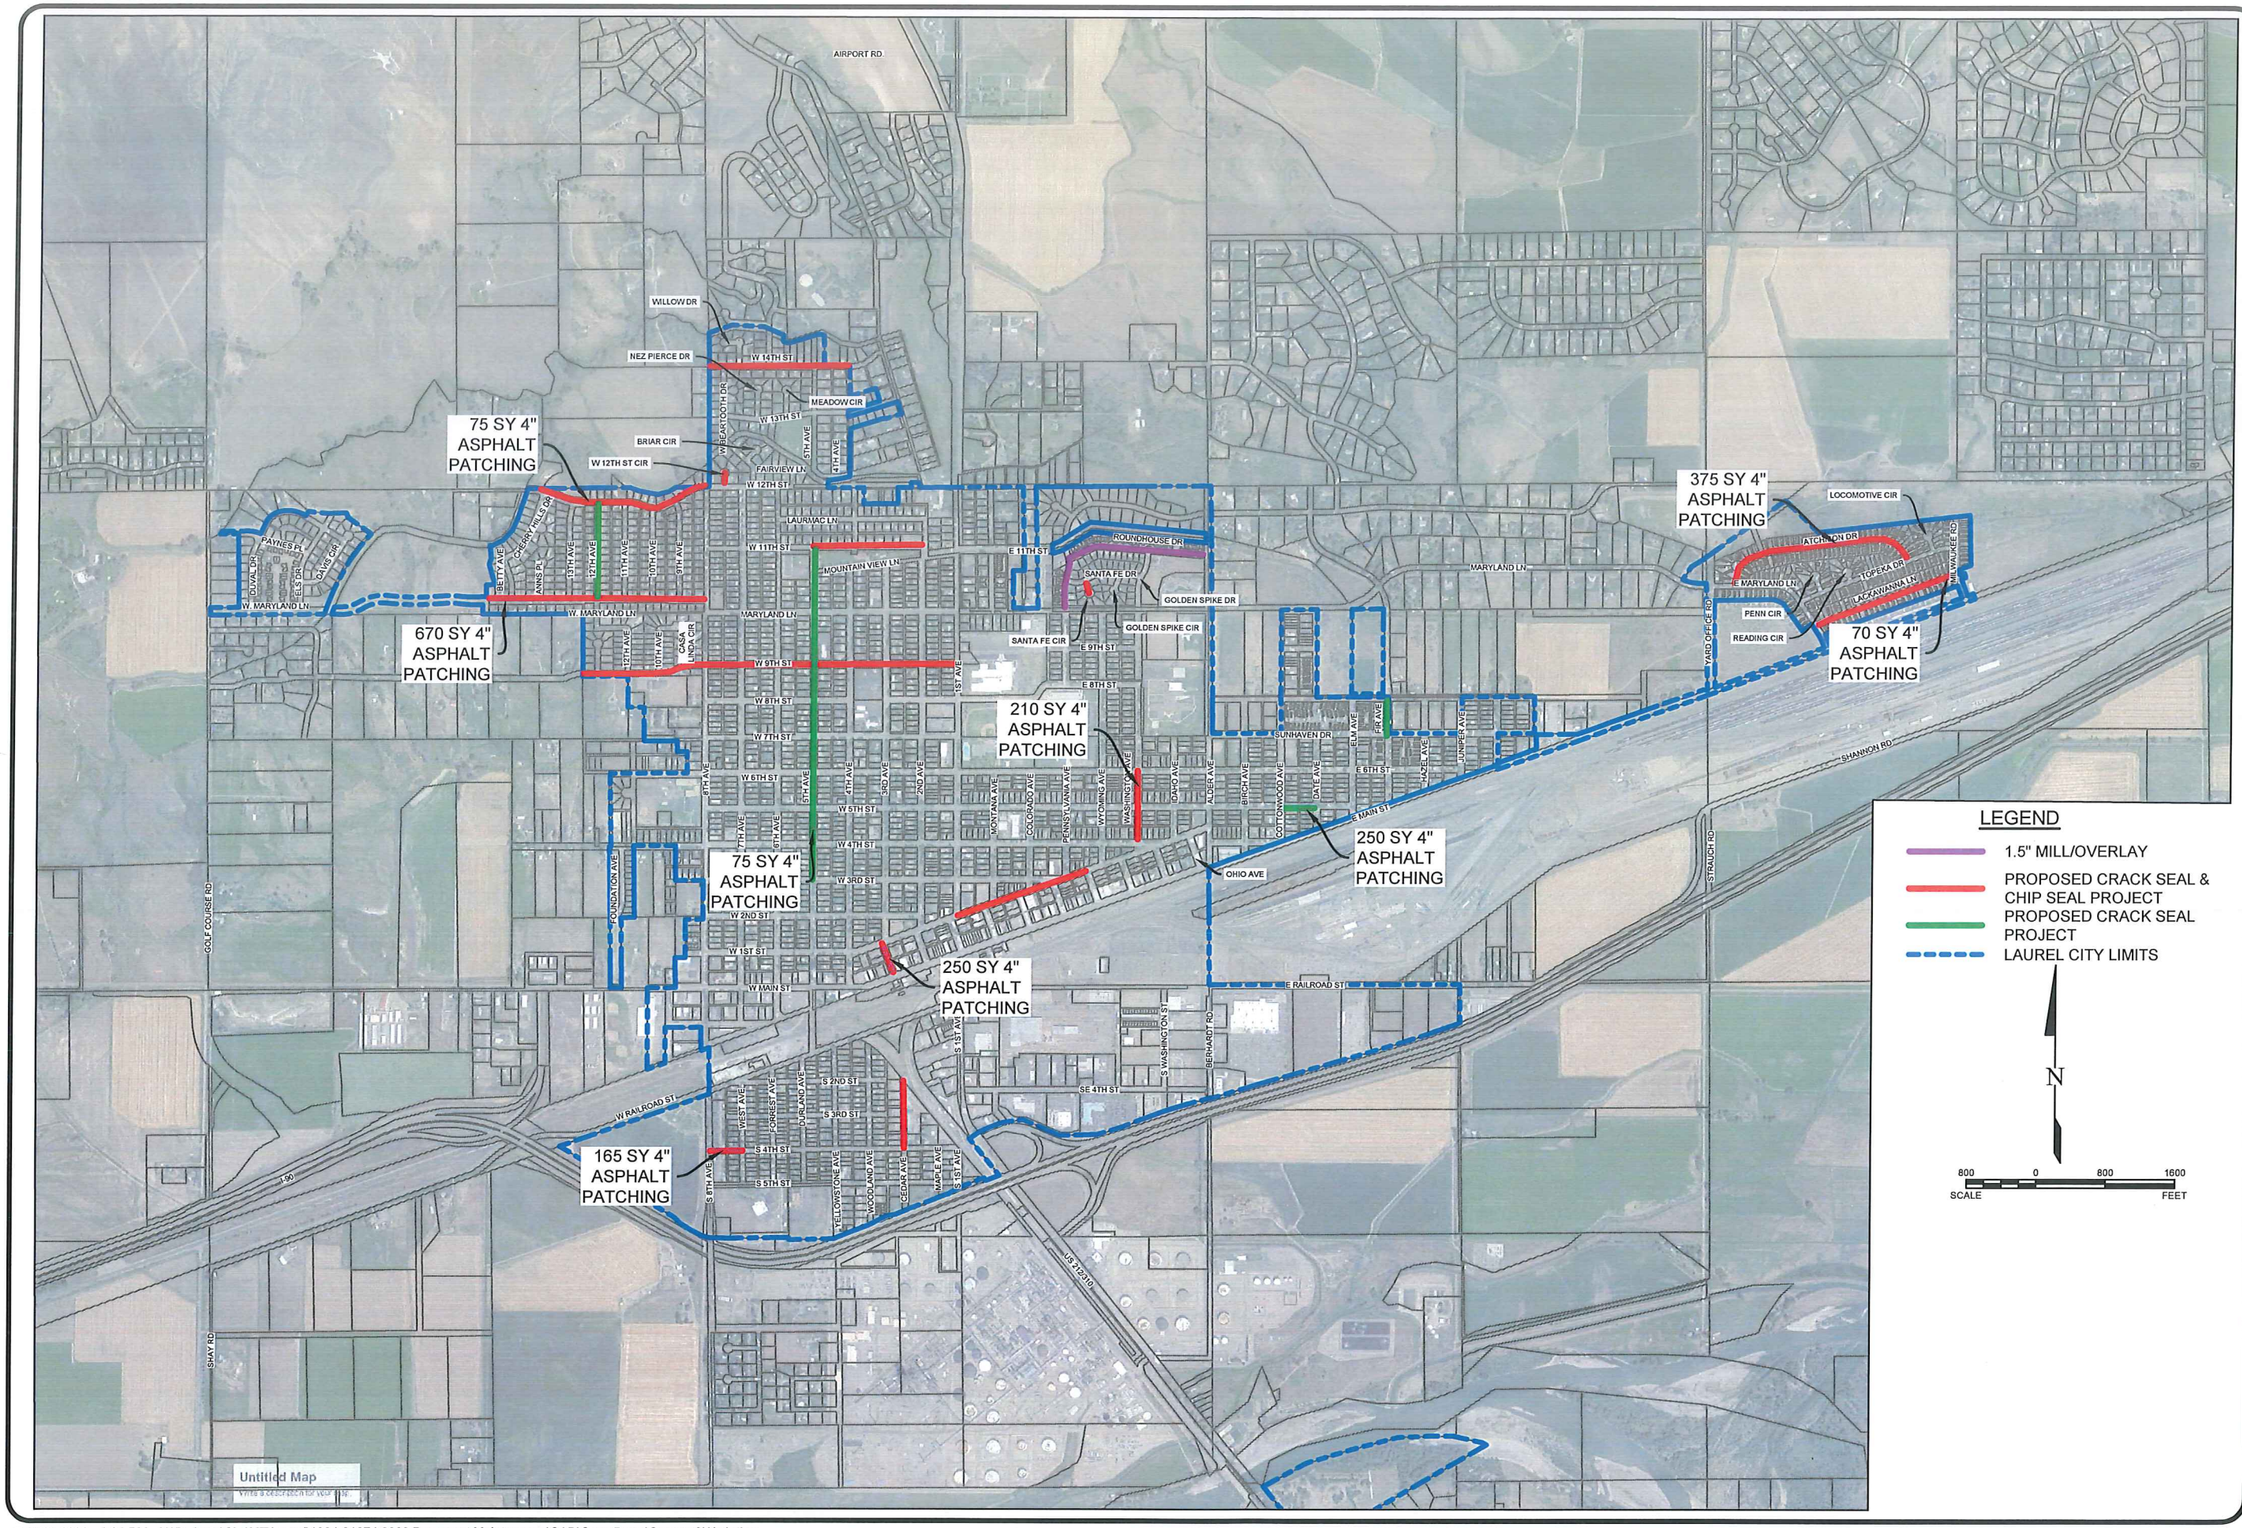


KLJ

| NO. | DATE | REVISION |
|---|---|---|
| | | |

DRAFTED REW
REVIEWED MS
PROJECT NUMBER 1904-01874
ISSUE DATE 02/2020

# 2020 PAVEMENT MAINTENANCE

CITY OF LAUREL
LAUREL, MT

SCOPE OF WORK

SHEET ST1

Feb 20, 2020 - 1:31 PM - K:\Projects\City\MT\Laurel\1904-01874 2020 Pavement Maintenance\CAD\ConstDwgs\Scope of Work.dwg

© KLJ 2020